NOTES (THIS SHEET)

1. REFER TO SHEET A0.00 FOR GENERAL NOTES, LEGEND, AND ABBREVIATIONS.

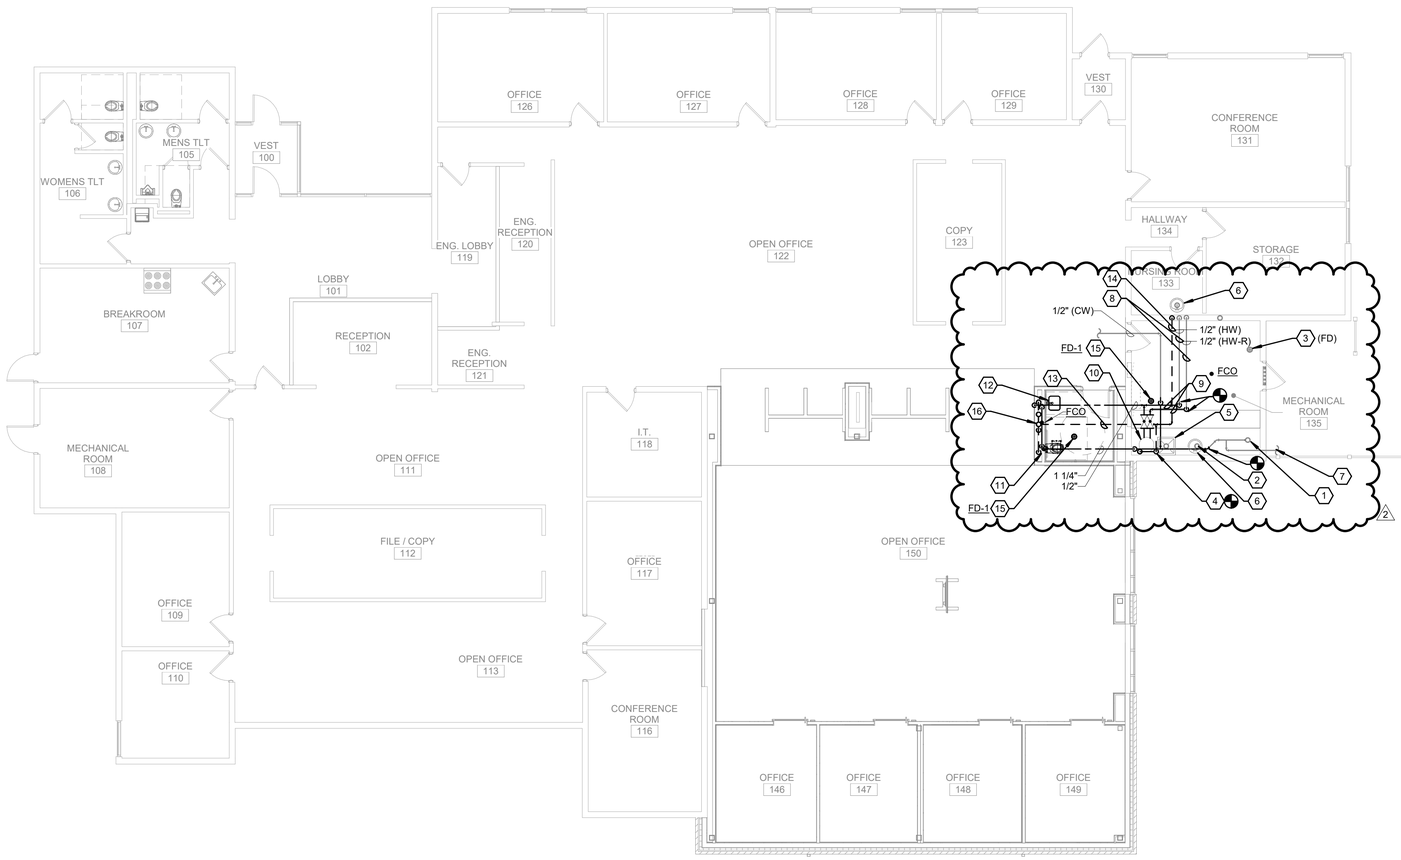

1 FIRST FLOOR PLUMBING PLAN

0 4' 8' 16'

KEYNOTES (THIS SHEET)

1. EXISTING 6" CW SERVICE TO BELOW SLAB TO REMAIN.
2. EXISTING SAN PIPING FROM BELOW SLAB SERVING LAV TO REMAIN.
3. EXISTING FLOOR DRAIN TO REMAIN.
4. EXTEND EXISTING V PIPING UP TO CEILING.
5. EXISTING MB TO REMAIN.
6. EXISTING LAV TO REMAIN.
7. EXISTING CW TO IRRIGATION SYSTEM TO REMAIN.
8. EXISTING CW AND HW PIPING EXPOSED ALONG WALL TO EXISTING LAV TO REMAIN. MAKE CONNECTION TO RELOCATED WATER HEATER AND CW PIPING.
10. RELOCATE EXISTING WATER HEATER AND EXPANSION TANK DOWN TO FLOOR LEVEL. RECONNECT WITH NEW 3/4" CW AND 3/4" HW PIPING. PROVIDE ISOLATION VALVES.
11. NEW WALL MOUNTED WATER CLOSET, WC. MAKE CONNECTION WITH 1-1/4" CW.
12. NEW UNDERCOUNTER LAVATORY, LAV. MAKE CONNECTION WITH NEW 1/2" CW AND 1/2" HW.
13. MAKE CONNECTION TO EXISTING AND NEW VENT PIPING. ROUTE V THROUGH ROOF. SEE DETAIL.
14. NEW V PIPING EXPOSED ALONG WALL. MAKE CONNECTION TO V HEADER AT CEILING.
15. NEW FLOOR DRAIN.
16. SANITARY VENT THRU ROOF. ENSURE VENTING LOCATION DOES NOT CONFLICT WITH NEW RTU OA INTAKE.

fgma

FGM Architects Inc.
1211 W 22nd St, Suite 700
Oak Brook, Illinois 60523

630.574.8300 OFFICE
630.574.7070 FAX

ILLINOIS PROFESSIONAL DESIGN FIRM #184-000350

STRUCTURAL
CLARK DIETZ
118 S CLINTON, SUITE 700
CHICAGO, IL 60661
312.466.8242 (O)
DESIGN FIRM REGISTRATION NO. 184-000450

M.E.P.
CLARK DIETZ
118 S CLINTON, SUITE 700
CHICAGO, IL 60661
312.466.8242 (O)
DESIGN FIRM REGISTRATION NO. 184-000450

CIVIL
CLARK DIETZ
118 S CLINTON, SUITE 700
CHICAGO, IL 60661
312.466.8242 (O)
DESIGN FIRM REGISTRATION NO. 184-000450

NOT FOR CONSTRUCTION

FOR REVIEW ONLY

Not for regulatory approval, permit or construction.

The information on this document is preliminary or incomplete, not for construction, recording purposes, or implementation.

ISSUANCE

NO	DATE	DESCRIPTION
2	12/12/2024	ADDENDUM 2

LAKE COUNTY PUBLIC WORKS OFFICE ADDITION

LAKE COUNTY, IL
650 WEST WINCHESTER ROAD,
LIBERTYVILLE, IL 60048

95% CD ISSUANCE

FIRST FLOOR PLUMBING PLAN

SHEET NO.
P2.1

JOB NO. 24-4020.01

© 2024 FGM Architects Inc.

12/11/2024 10:57:24
C:\Users\bbroshar\Documents\F09524001_FGM_MEP_CD Central Model R24_ben.broshartCUSC.rvt

Copyright 2024 FGM ARCHITECTS, INC.